Indicative photographs showing potential site features.

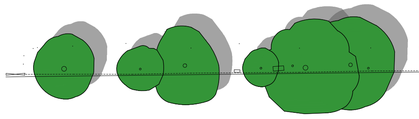

Planting Schedule

NATIVE TREES AND HEDGES:

There are good opportunities across the site and to the boundaries to incorporate new native tree planting groups or along the boundary. Suitable species would include:

Oak (Quercus robur or Quercus petraea)	Lime (Tilia cordata or Tilia platyphyllos)
Hornbeam (Carpinus betulus)	Birch (Bet pendula, nigra or pubescens)
Rowan (Sorbus aucuparia)	Field maple (Acer campestre)
Alder (Alnus glutinosa)	Wild service tree (Sorbus torminalis)

There are opportunities to incorporate new mixed native hedging to reinforce boundaries. Suitable species would include:

Hawthorn (Crataegus monogyna)	Hazel (Corylus avellana)
Field maple (Acer campestre)	Dogwood (Cornus sanguinea)
Guelder rose (Viburnum opulus)	Dog rose (Rosa canina)

AMENITY TREES:

There are good opportunities to incorporate tree planting within car park areas, particularly avenue planting. New trees should be provided with sufficient soil volume for the species to ensure they can successfully establish. Suitable species would include:

Acer campestre 'Streetwise'	Fagus sylvatica 'Dawyck'
Prunus subhirtella 'Autumnalis Rosea'	Pyrus calleryana 'Chanticleer'
Quercus robur 'Fastigiata'	Sorbus aucuparia 'Cardinal Royal'

ORNAMENTAL SHRUB PLANTING:

There are good opportunities to incorporate a diverse range of shrubs within amenity spaces. Ornamental shrubs such as viburnums, ornamental dogwoods, roses, cotoneasters, hebes, or lavender with ornamental grasses and ground cover such as hardy ferns, geraniums, sedums, vinca would provide year planting interest.

WILDFLOWERS AND GRASS:

There are good opportunities to introduce a greater diversity of wildflower and grass species by sowing new seed beds. Long grass and wildflower margins would be suitable along hedge margins and open space. Suitable native wildflower and grass seed mixes should be used, and include the use of yellow rattle (Rhinanthus minor). Native seed mixes for wetland and marginals would be suitable for edges of new ponds/attenuation basins.

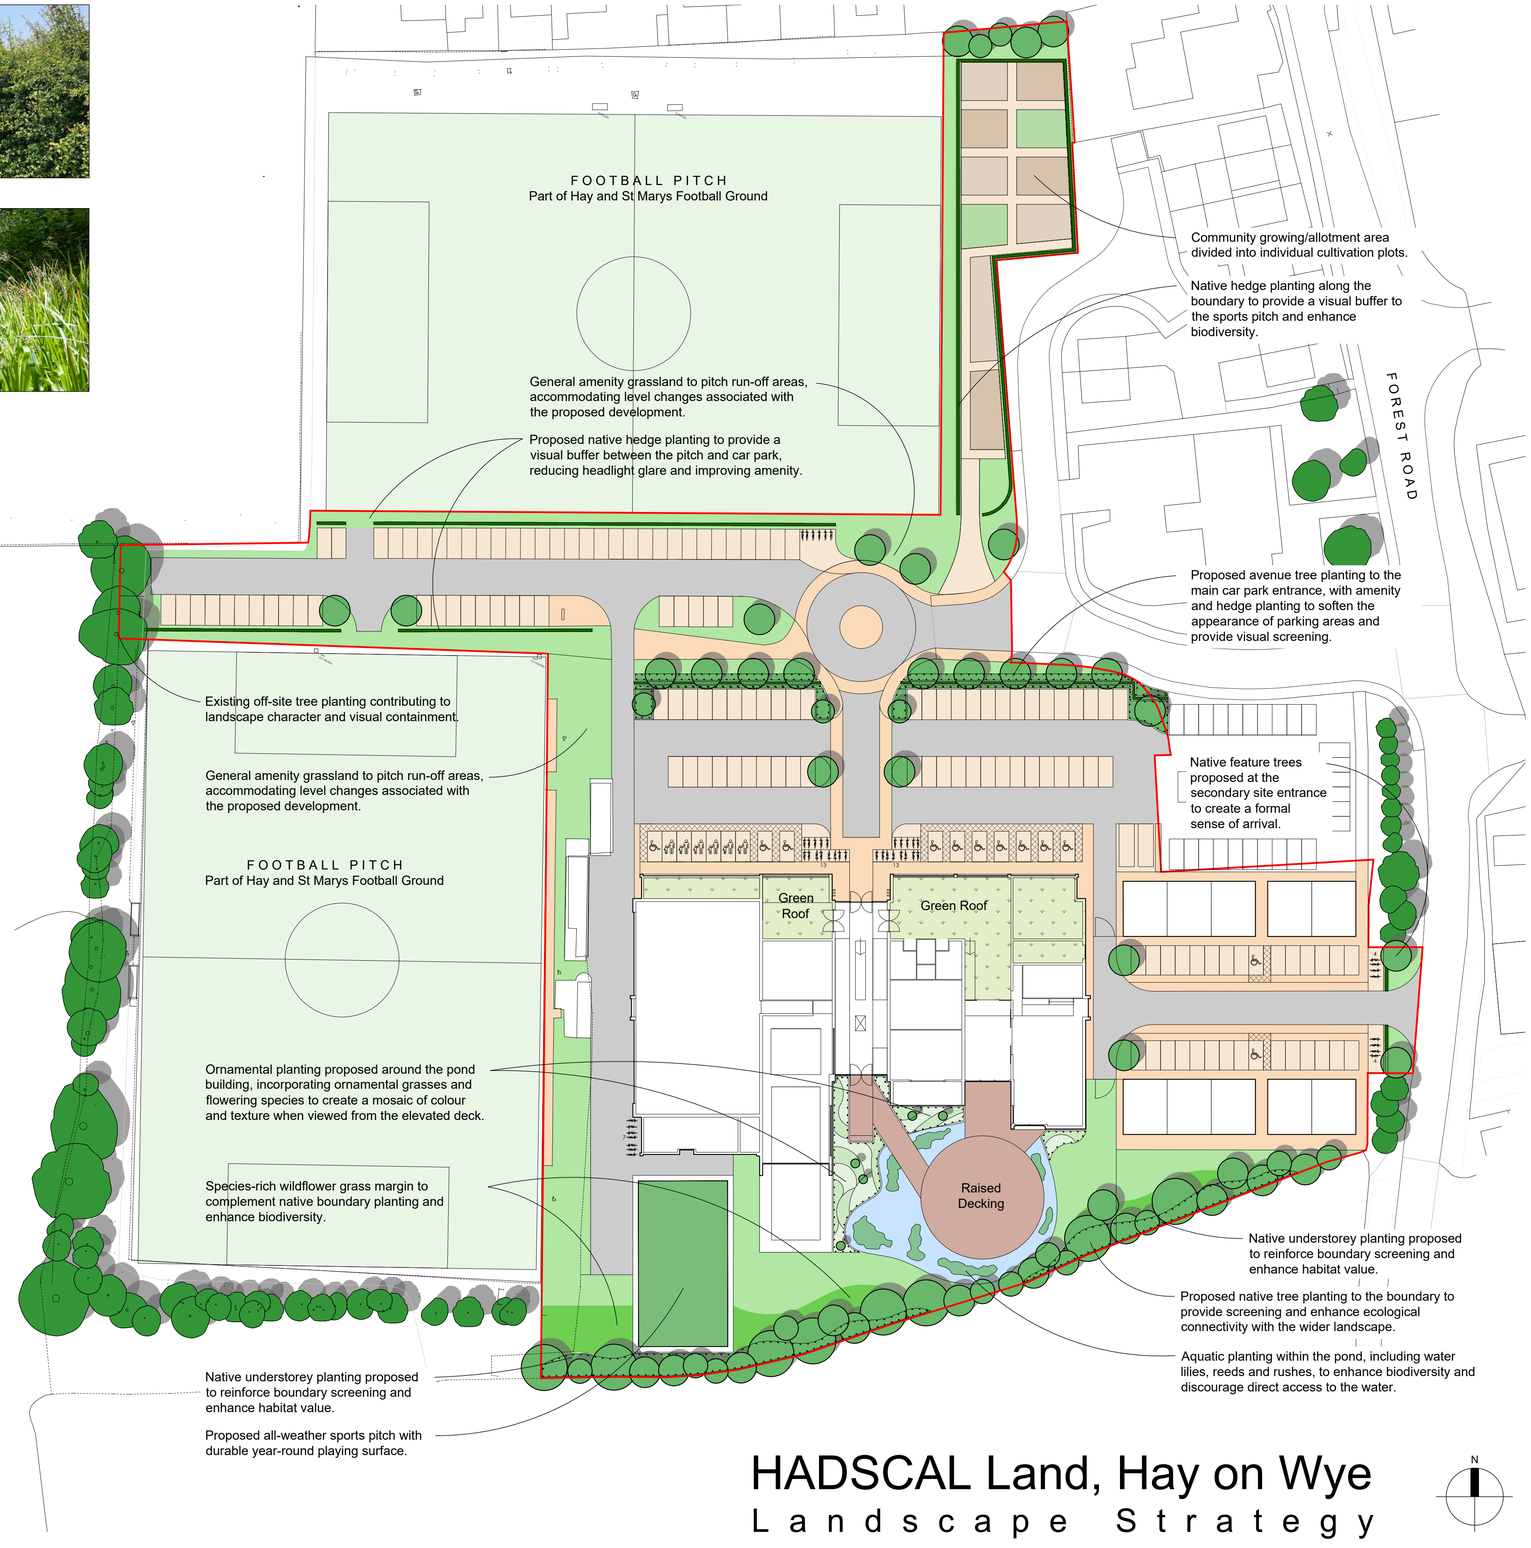

Scale

0 2 5 10 20 50

HADSCAL Land, Hay on Wye

Landscape Strategy

Notes

1) This drawing is to be read in conjunction with all other relevant MHP drawings and information supplied by other consultants.

2) Hatch patterns displayed on this drawing are indicative only and do not represent actual paving units or material sizes.

3) All tree planting in proximity to buildings to be checked by engineers to ensure foundation detailing is appropriate.

Rev:	Date:	Drawn:	Checked:
Revisions:			

Project: HADSCAL Development, Hay on Wye

Client: T Steadman

Title: Landscape Strategy

Drawing number: 24284.101 Rev:

Status: FOR PLANNING

Drawn By:	Checked By:	Date:	Scale @ A1:
DAL	DB	13-10-26	1:500

LANDSCAPE ARCHITECTURE MASTERPLANNING ARBORICULTURE mhp

MHP DESIGN LTD 79 THE PROMENADE CHELTENHAM GL50 1PJ
T 01242 250 822 E mhp@mhpdesign.com www mhpdesign.com